Chris Bick
917-488-8071
chrisjbick@gmail.com

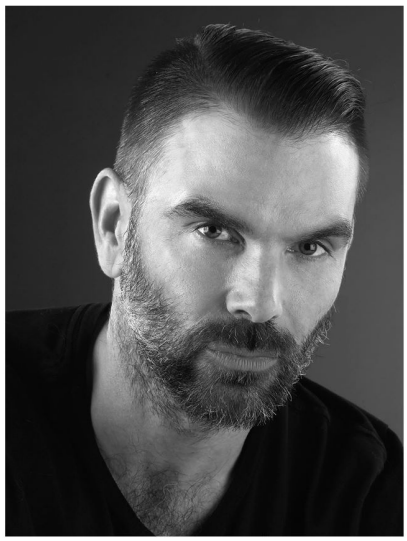

RETAIL:
Half Moon Books / Kingston, NY
Fred Flare / Brooklyn, NY
Petalos Florist / Kingston, NY

INTERIOR DESIGN:
Murray Residence / Kingston, NY
Tousey Winery / Germantown, NY

CONSTRUCTION DOCUMENTS:
495 West St / West Village, NYC
38 Perry St / Greenwich Village, NYC

RENDERINGS:
Rayovac Landscape Masterplan / Madison, WI
Justus Residence / Hinsdale, IL
Pier 40 Design Competition / NYC
Garbage Park Landscape Design / Chicago, IL
Cabrini Green Design Competition / Chicago, IL

Chris Bick
917-488-8071
chrisjbick@gmail.com

HALF MOON BOOKS, KINGSTON, NY / WINDOW DISPLAY

Chris Bick
917-488-8071
chrisjbick@gmail.com

FRED FLARE, BROOKLYN, NY / STORE DESIGN

PETALOS FLORIST, KINGSTON, NY / STORE DESIGN

Chris Bick
917-488-8071
chrisjbick@gmail.com

MURRAY RESIDENCE, KINGSTON, NY / INTERIOR DESIGN: BEFORE & AFTER

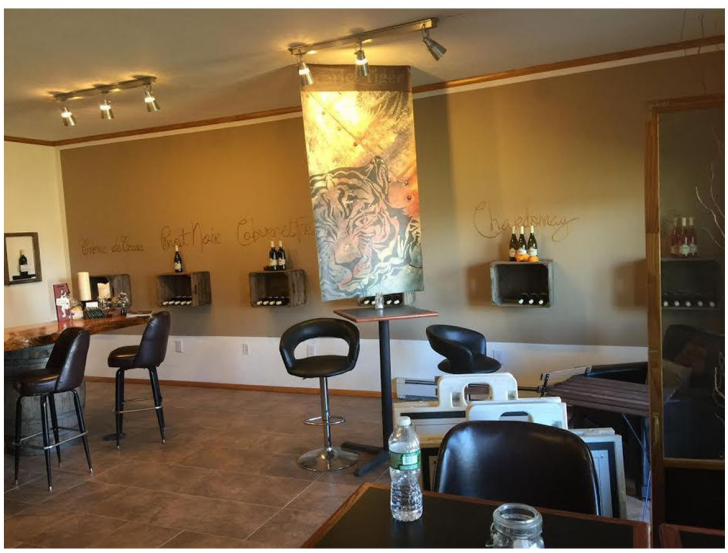

TOUSEY WINERY, GERMANTOWN, NY / INTERIOR DESIGN: BEFORE & AFTER

Chris Bick
917-488-8071
chrisjbick@gmail.com

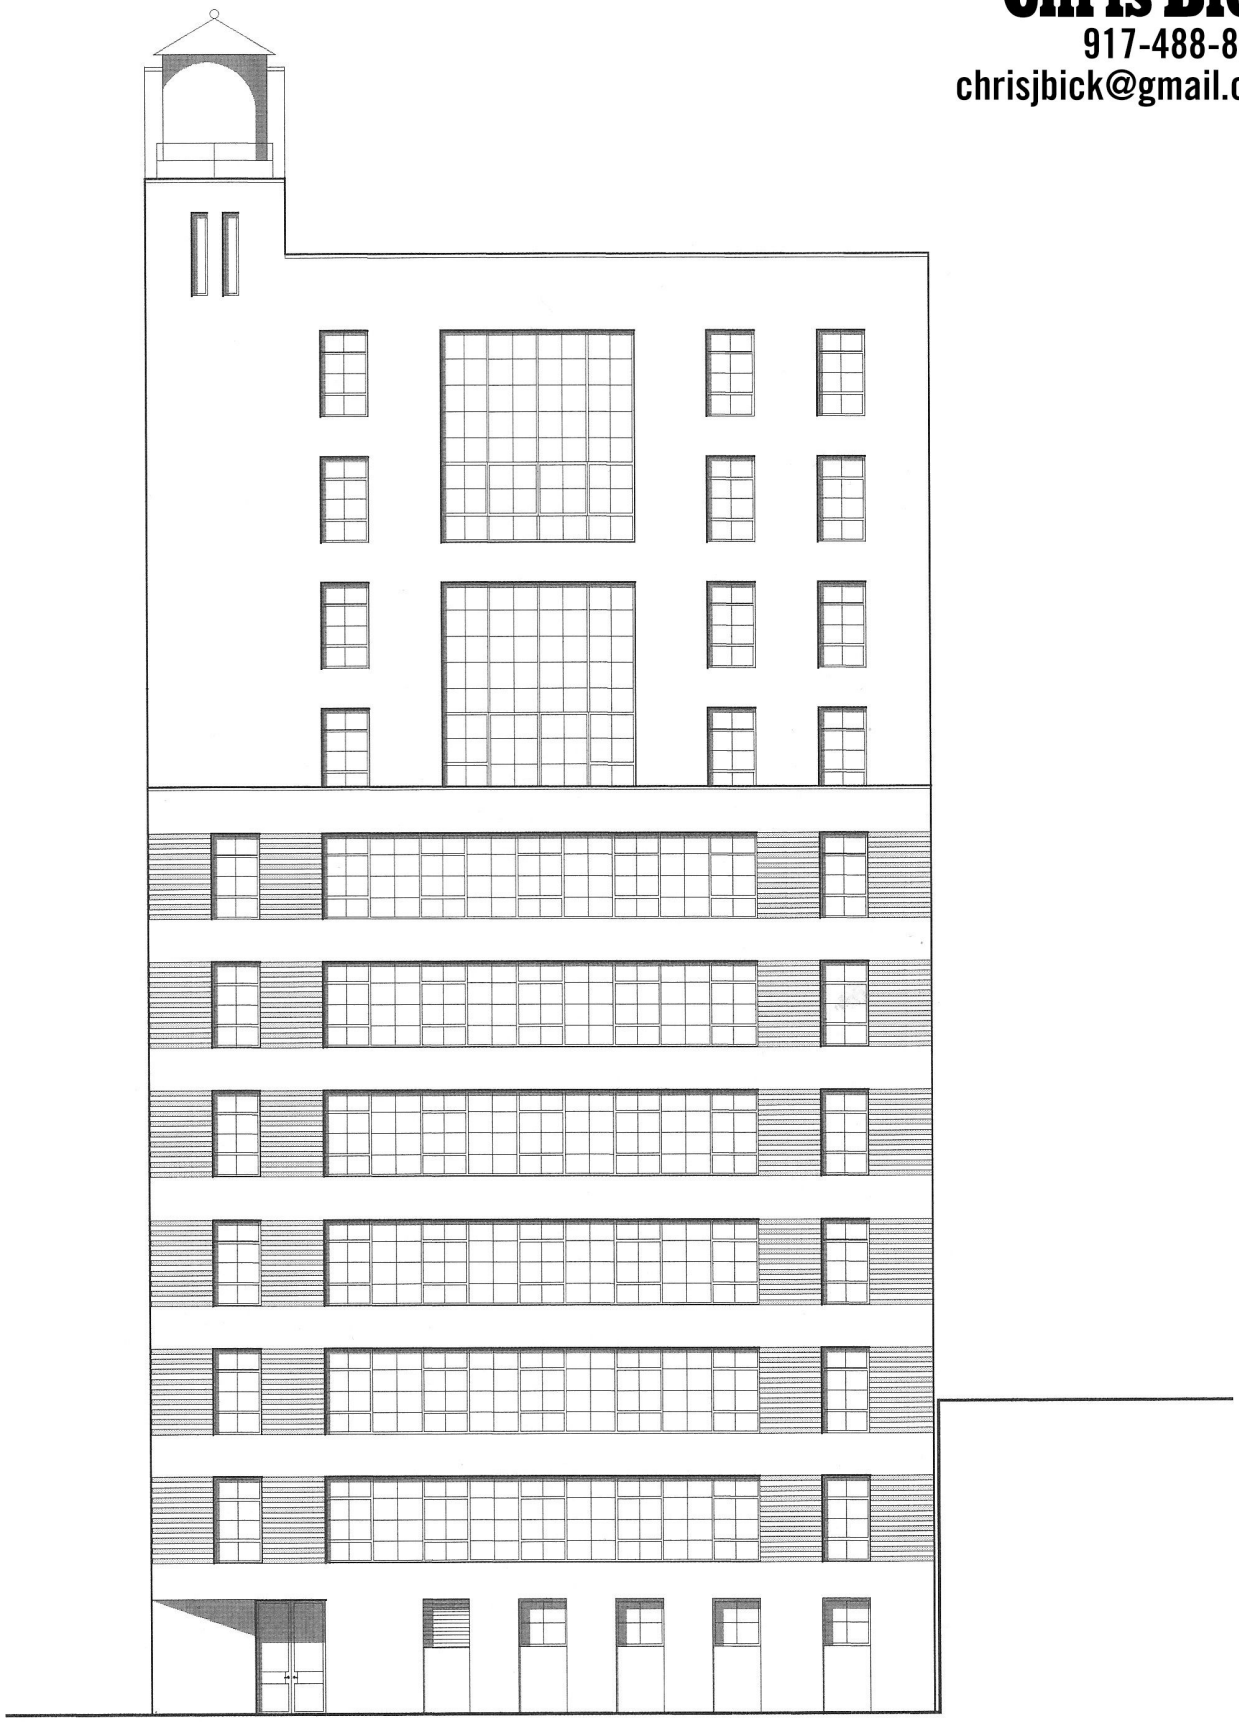

WEST ELEVATION
495 WEST ST / WEST VILLAGE, NYC

Chris Bick
917-488-8071
chrisjbick@gmail.com

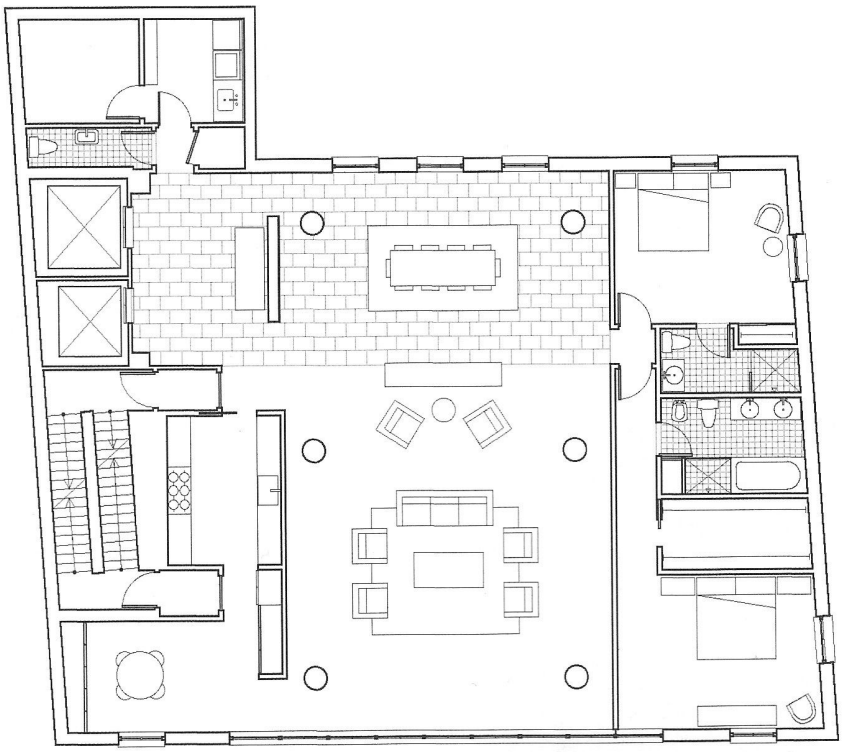

LAYOUT A (TYPICAL FLOOR PLAN)

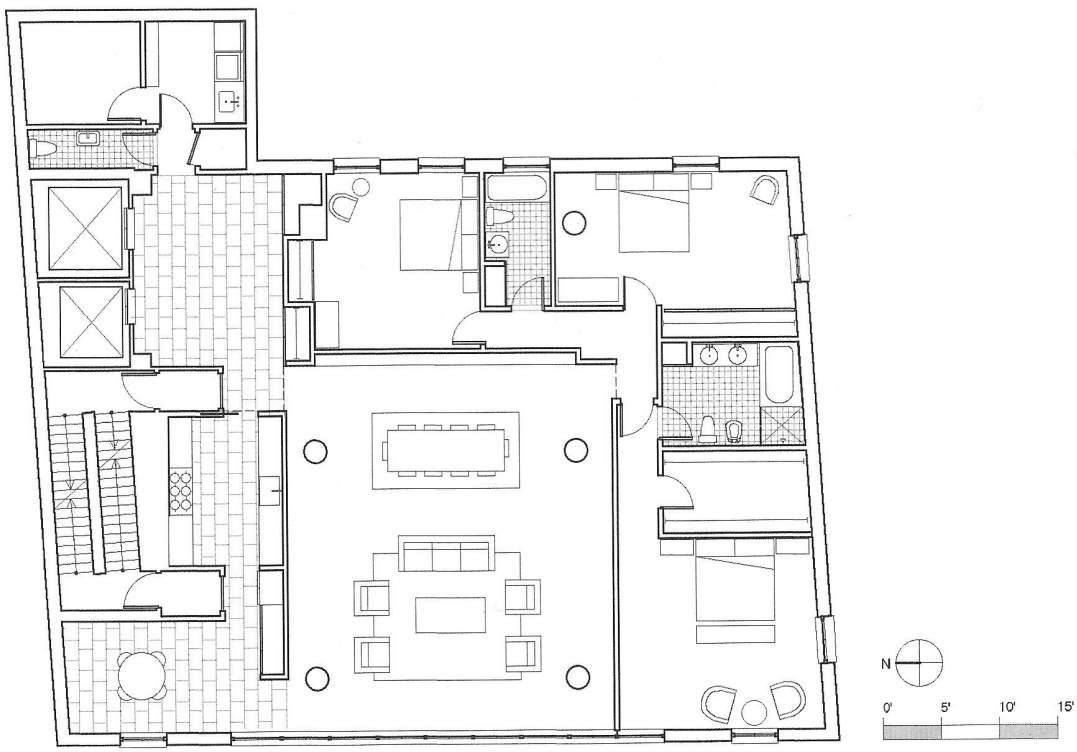

LAYOUT B (TYPICAL FLOOR PLAN)

495 WEST ST / WEST VILLAGE, NYC

Chris Bick
917-488-8071
chrisjbick@gmail.com

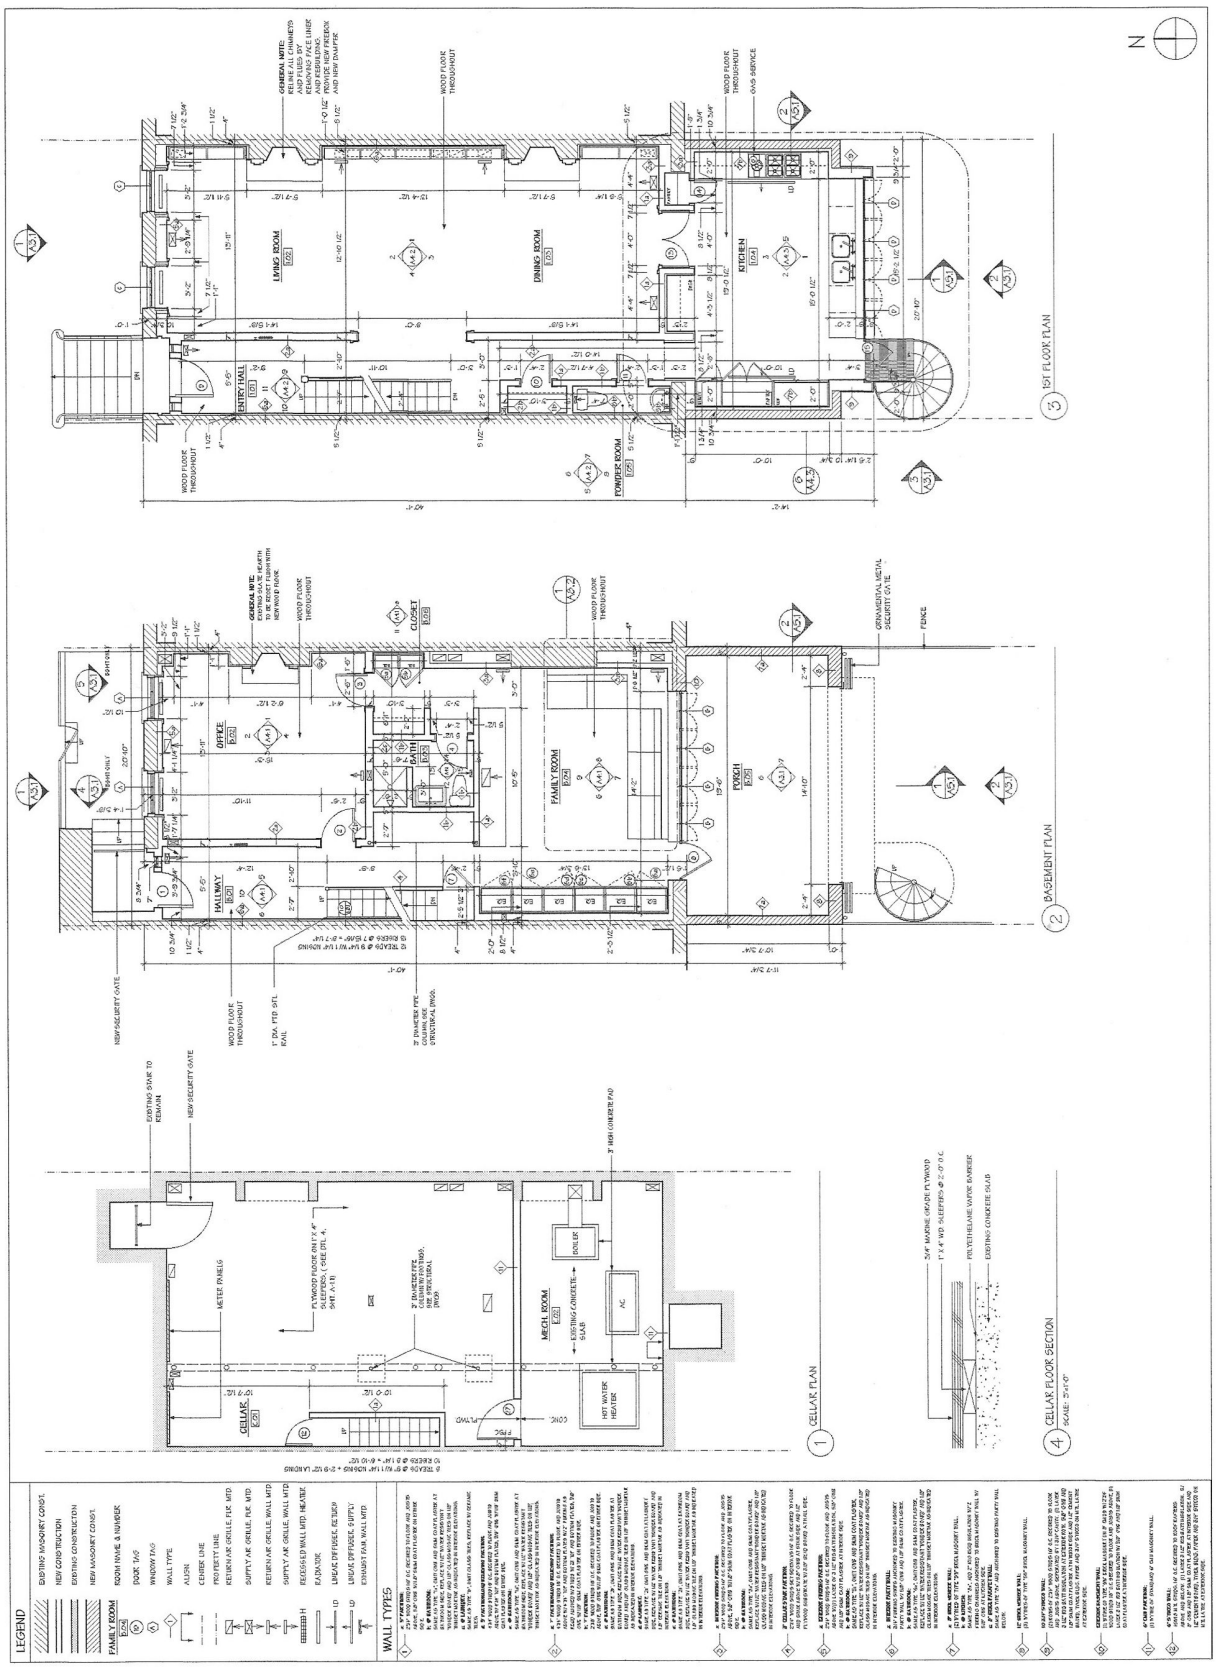

38 PERRY ST / GREENWICH VILLAGE, NYC (FLOOR PLANS)

Chris Bick
917-488-8071
chrisjbick@gmail.com

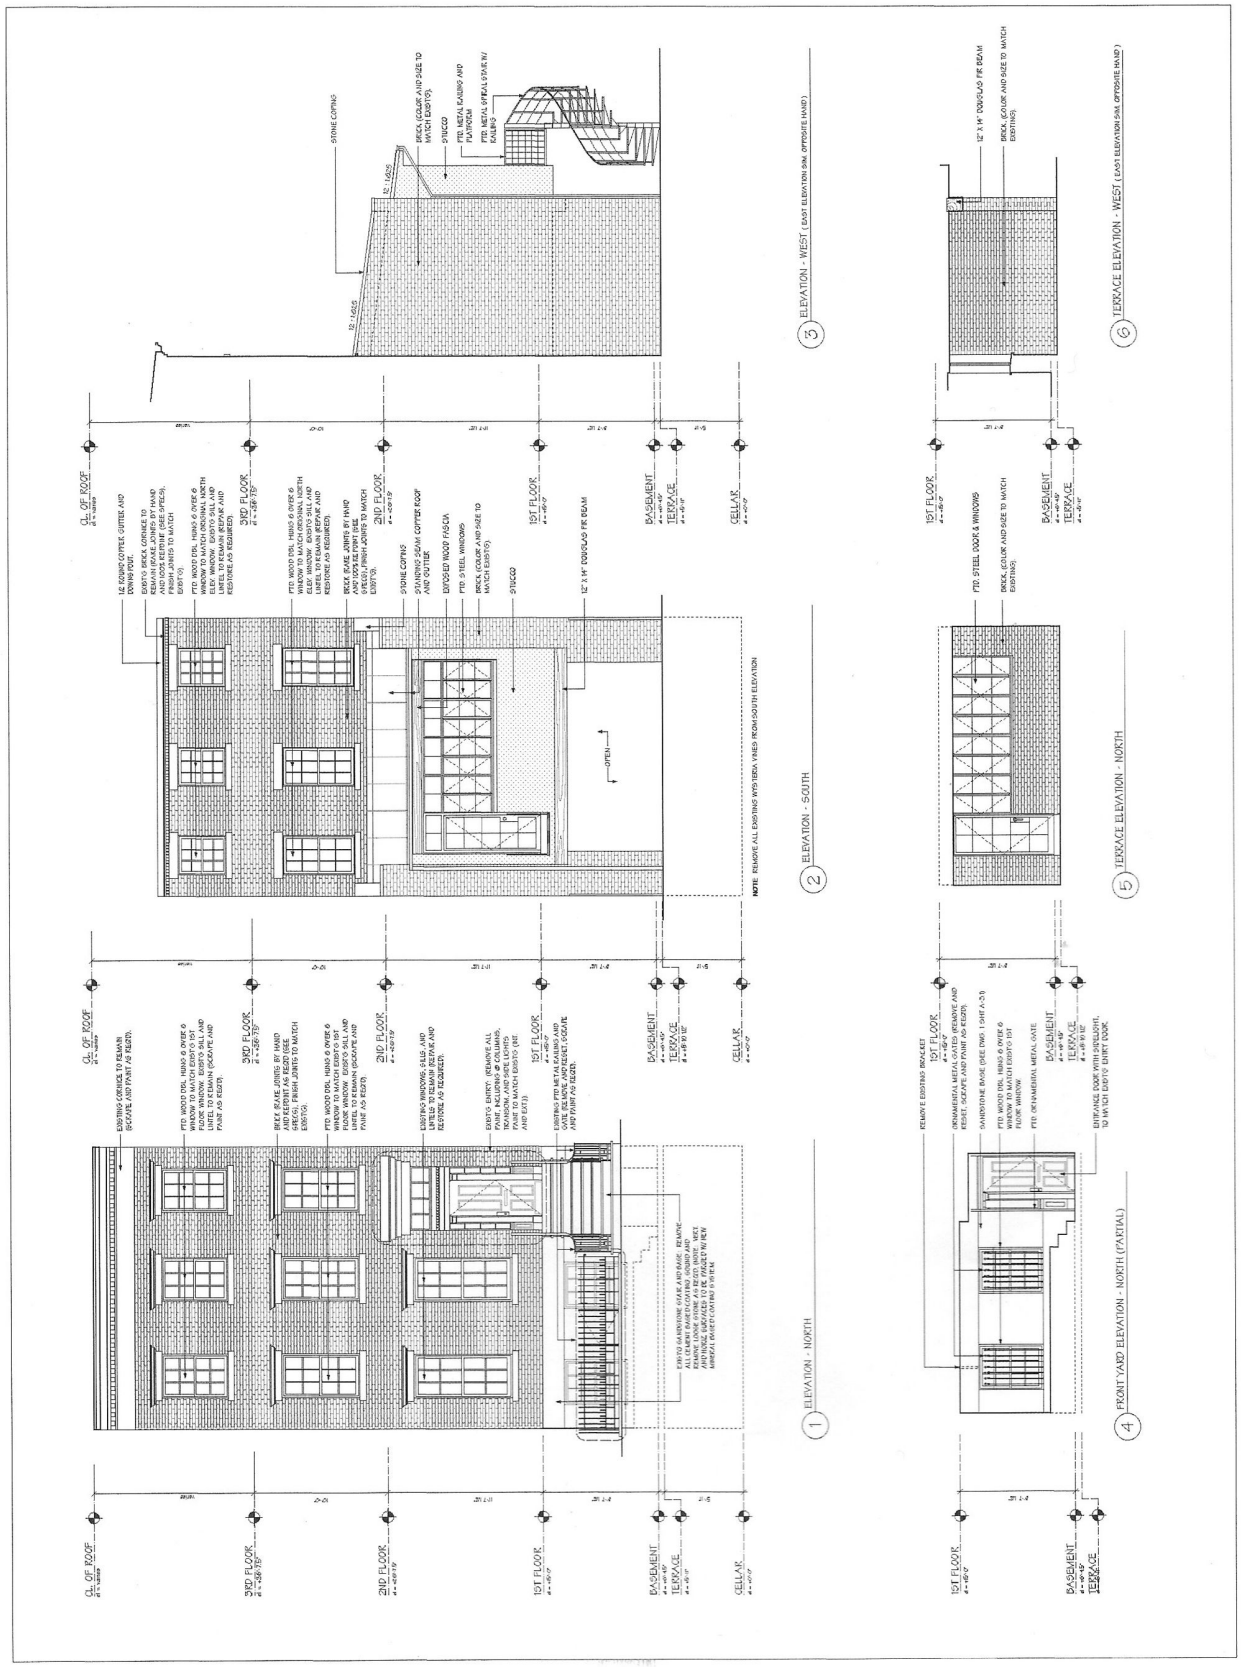

38 PERRY ST / GREENWICH VILLAGE, NYC (EXTERIOR ELEVATIONS)

Chris Bick
917-488-8071
chrisjbick@gmail.com

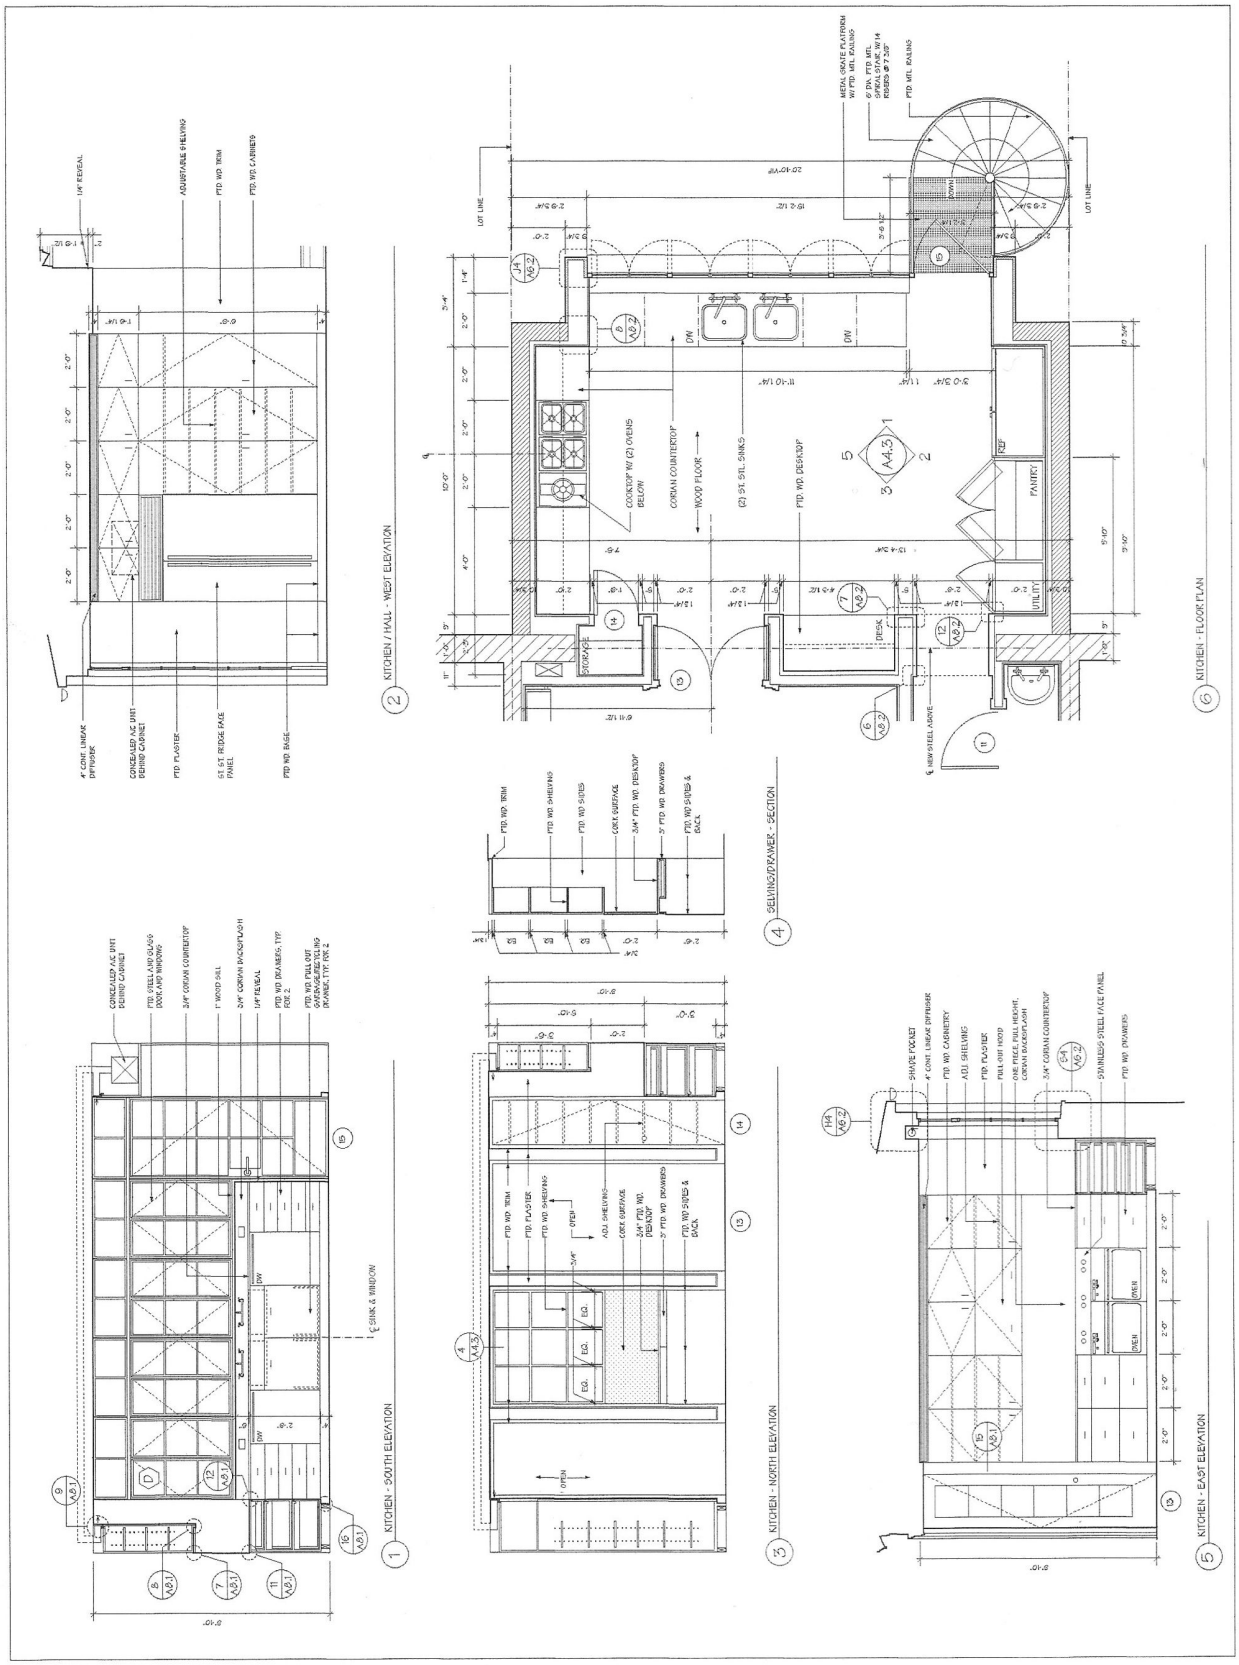

38 PERRY ST / GREENWICH VILLAGE, NYC (KITCHEN PLAN & ELEVATIONS)

Chris Bick
917-488-8071
chrisjbick@gmail.com

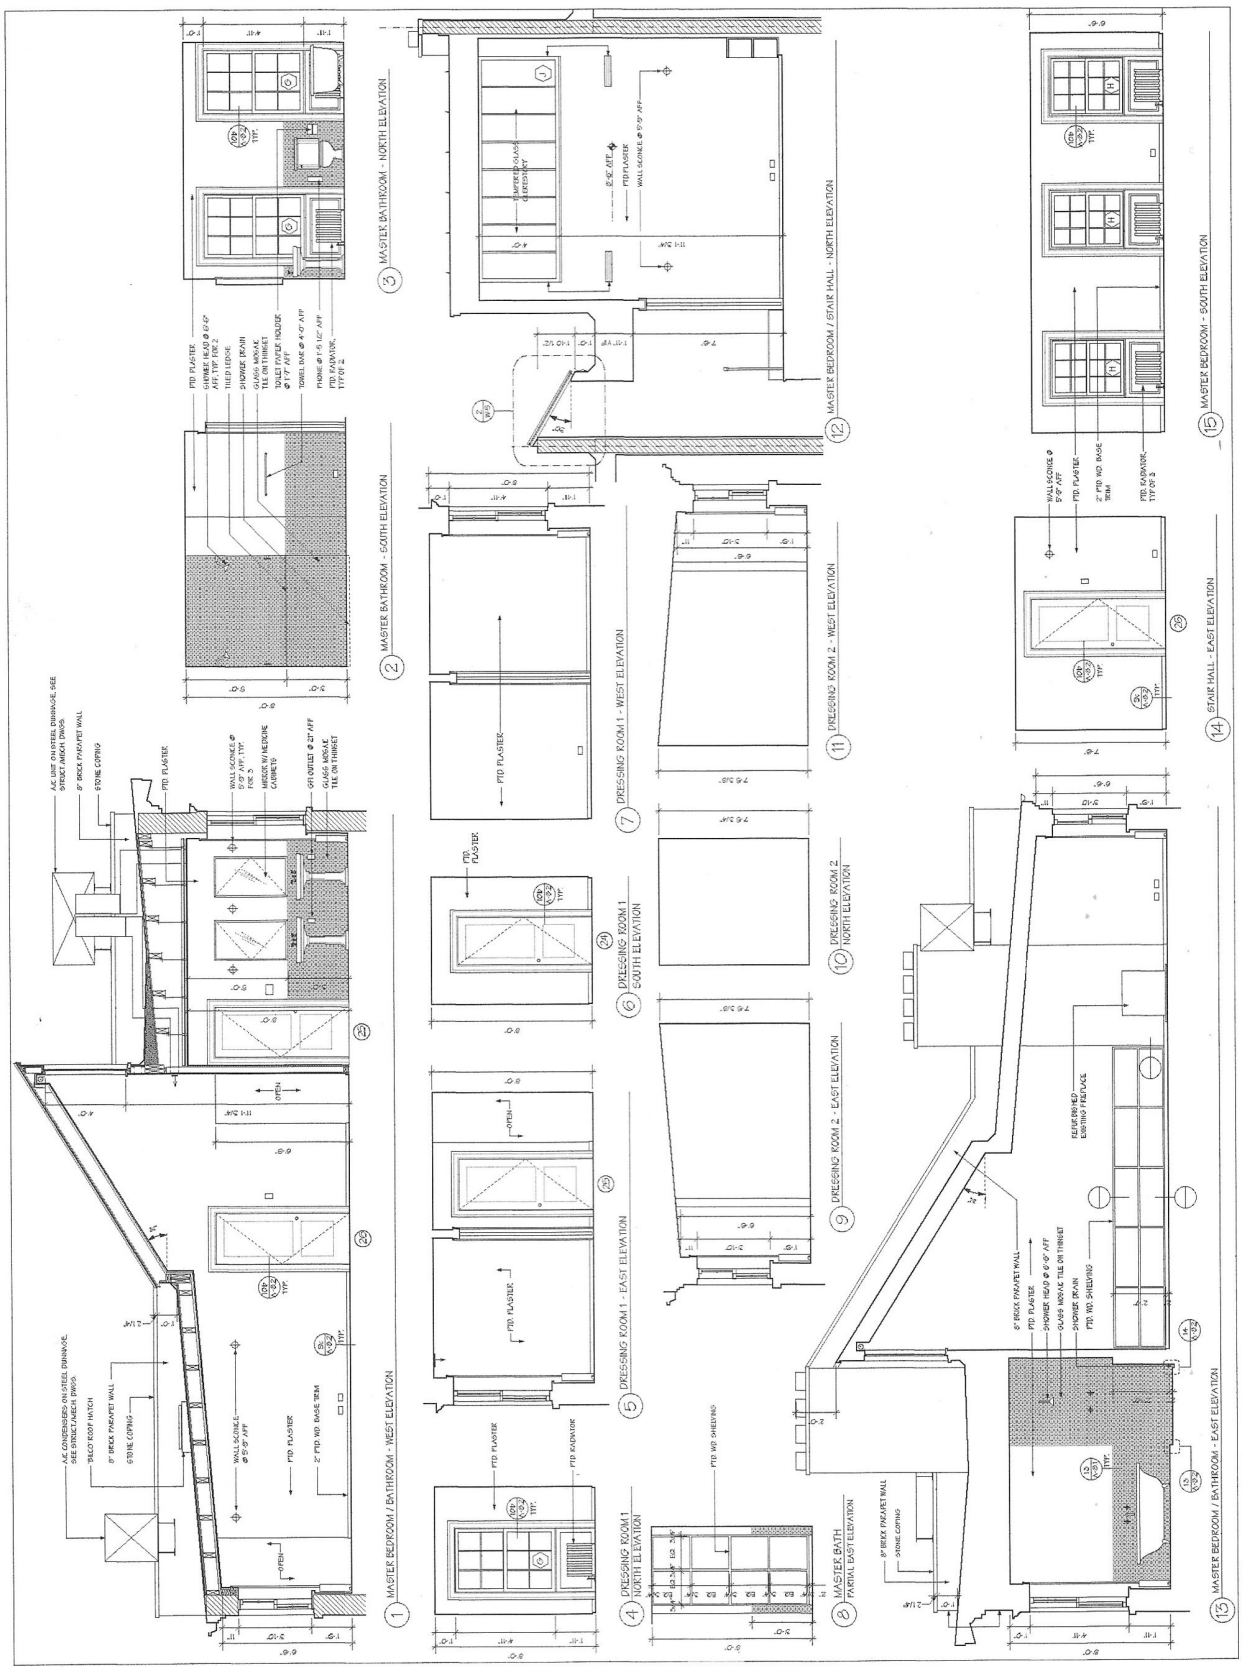

38 PERRY ST / GREENWICH VILLAGE, NYC (INTERIOR ELEVATIONS)

Chris Bick
917-488-8071
chrisjbick@gmail.com

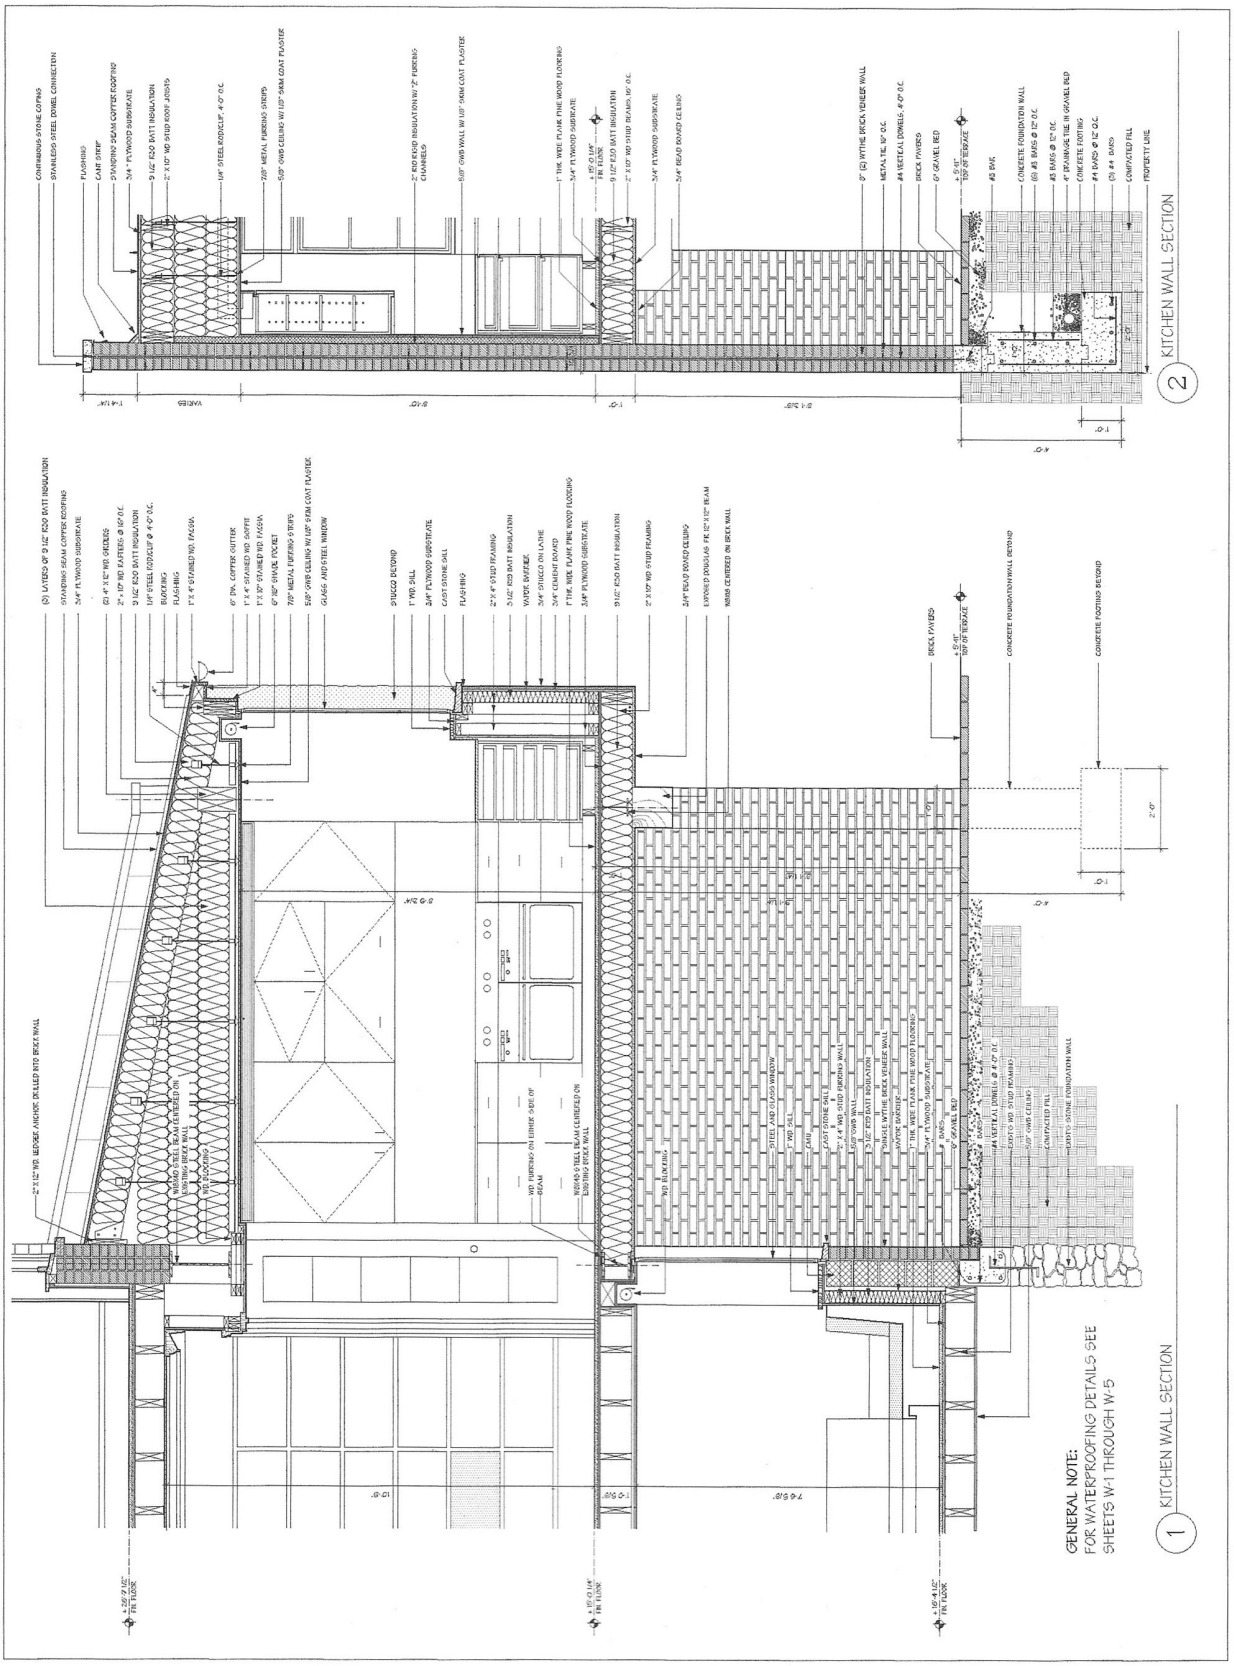

38 PERRY ST / GREENWICH VILLAGE, NYC (WALL SECTIONS)

Chris Bick
917-488-8071
chrisjbick@gmail.com

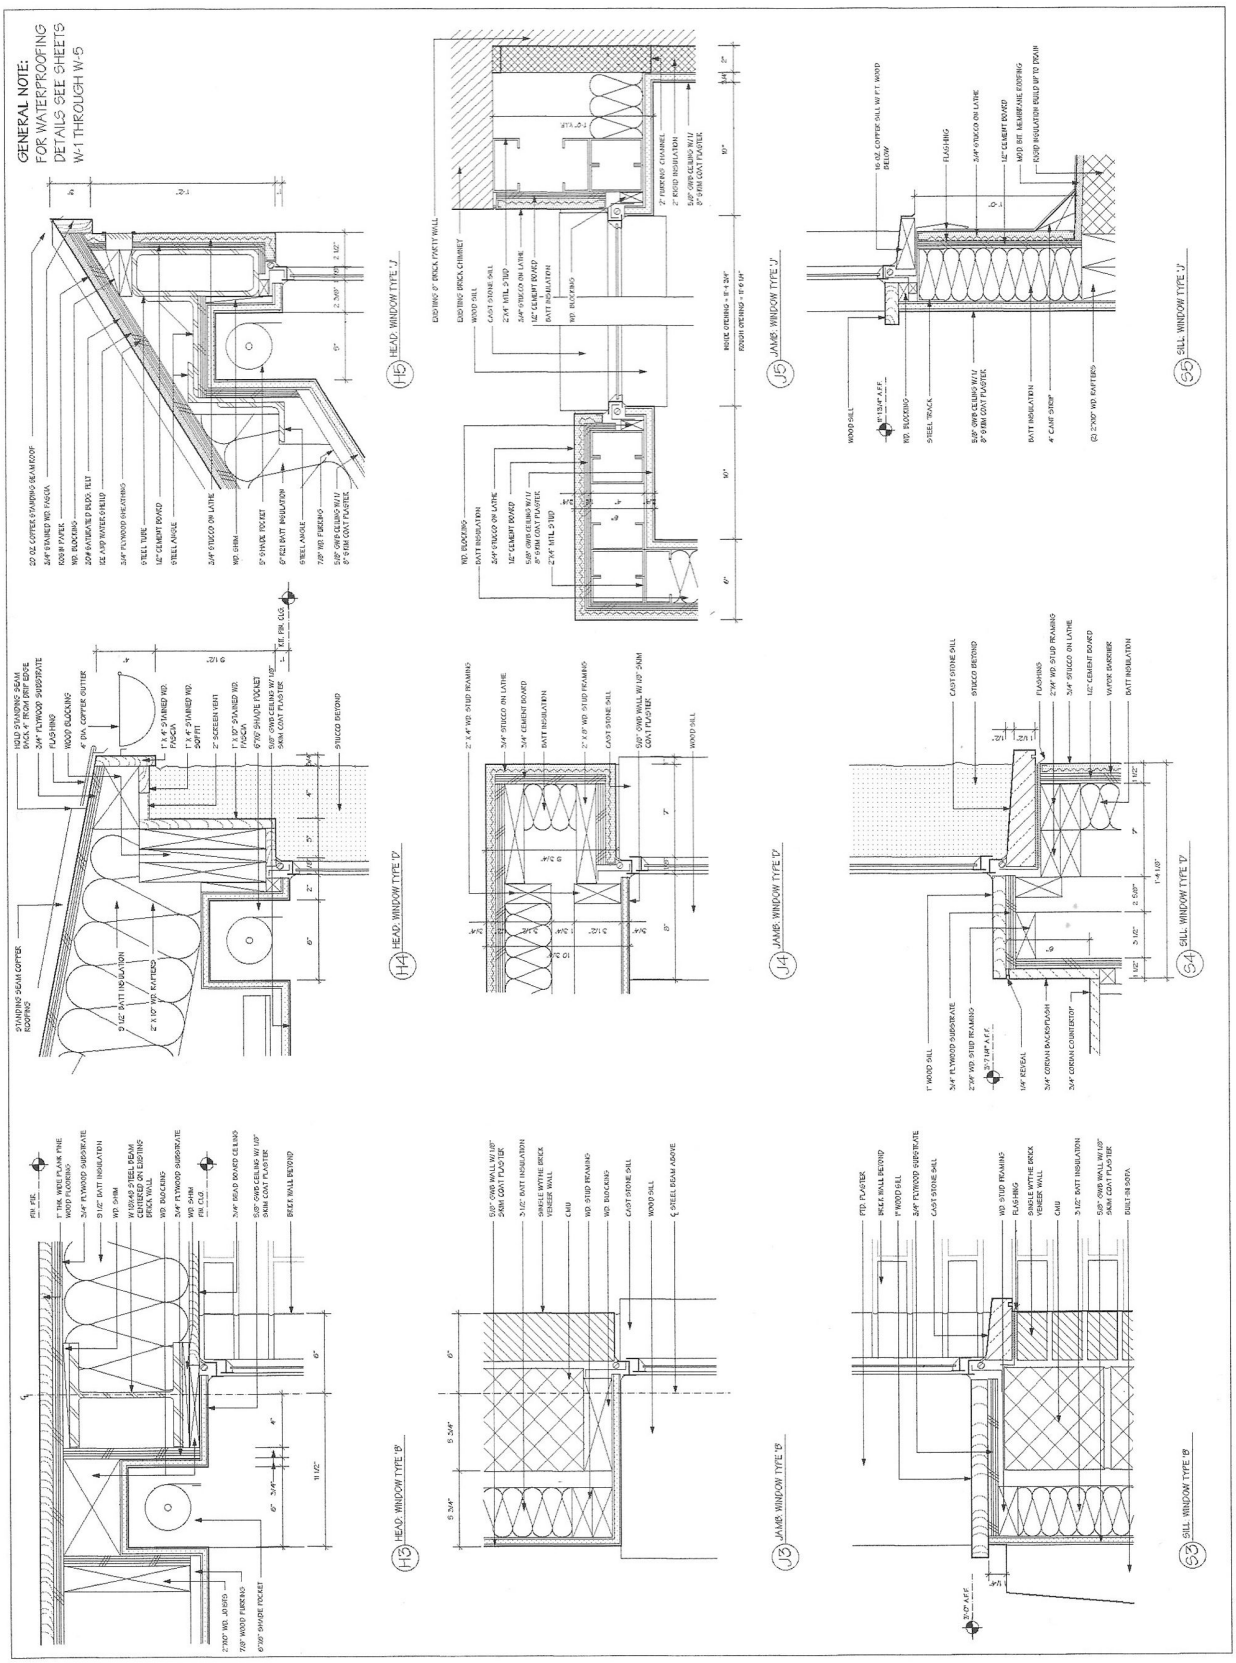

38 PERRY ST / GREENWICH VILLAGE, NYC (DETAILS)

Chris Bick
917-488-8071
chrisjbick@gmail.com

RAYOVAC LANDSCAPE MASTERPLAN / MADISON, WI

Chris Bick
917-488-8071
chrisjbick@gmail.com

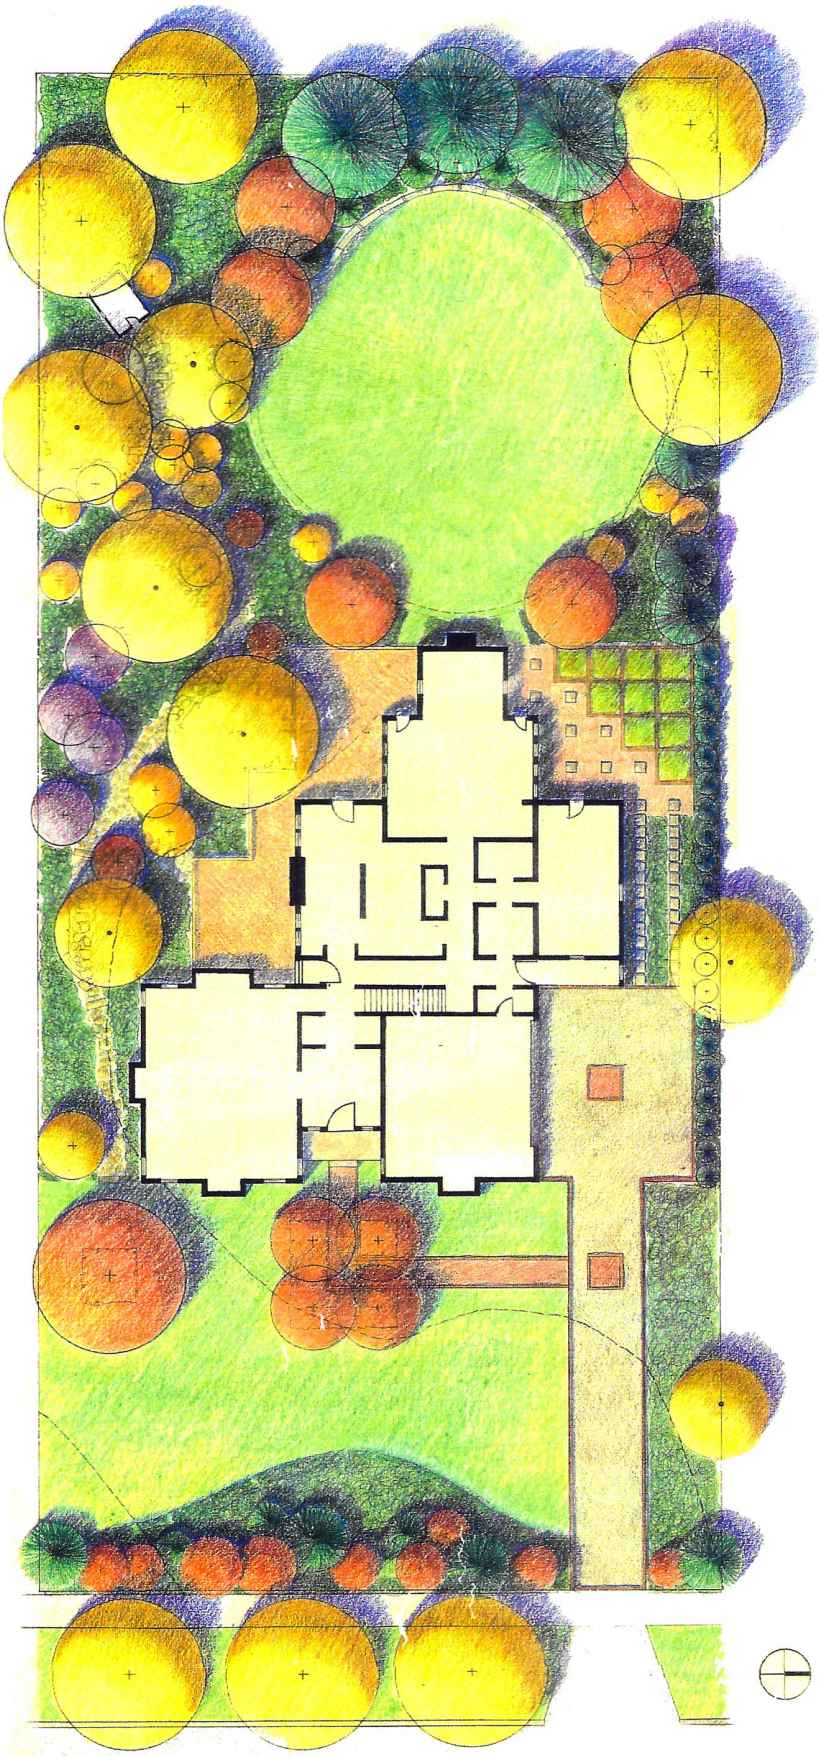

JUSTUS RESIDENCE / HINSDALE, IL

Chris Bick
917-488-8071
chrisjbick@gmail.com

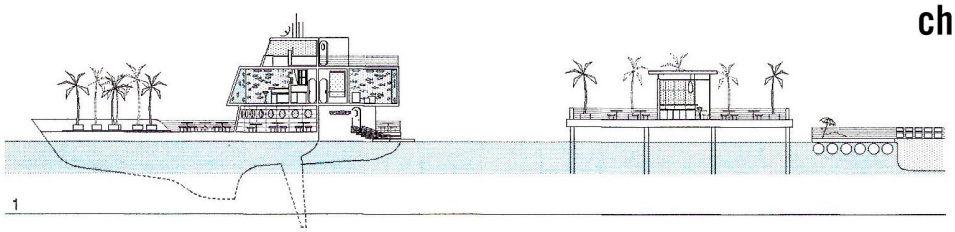
1

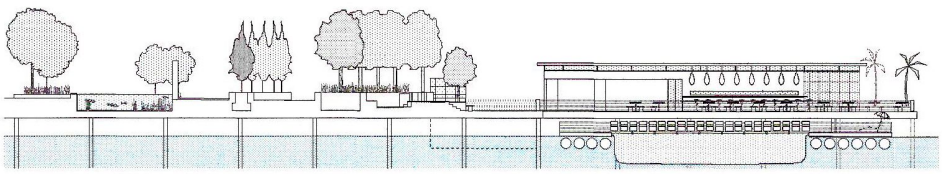
2

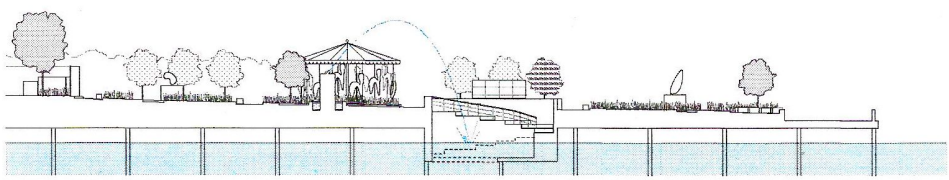
3

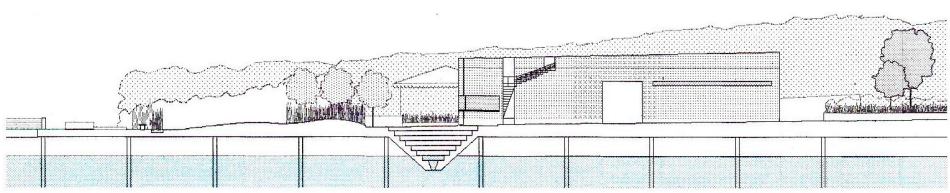
4

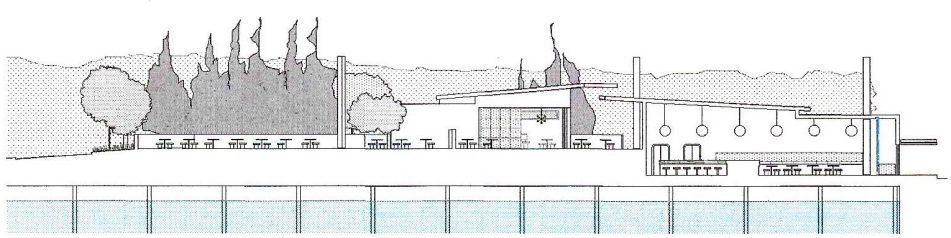
5

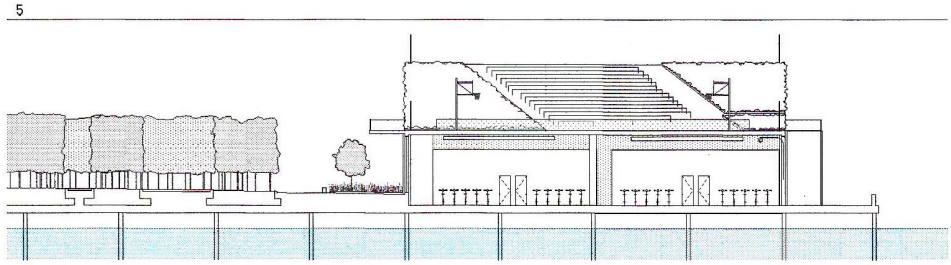
6

PIER 40 DESIGN COMPETITION / NYC

Chris Bick
917-488-8071
chrisjbick@gmail.com

Garbage Park, Chicago

Transforming an abandoned inner-city railroad yard into a 24 hours, computer aged urban garden. Using recycling as the main socioeconomic inspiration, dramatic cubes of technological "trash" ar e metamorphosed into art by adding purifying water elements; dramatic lighting; strips of landscape; and a curvilinear elevated pathway interlocking various social amenities. A true cyber-space spiritual juxtaposition.

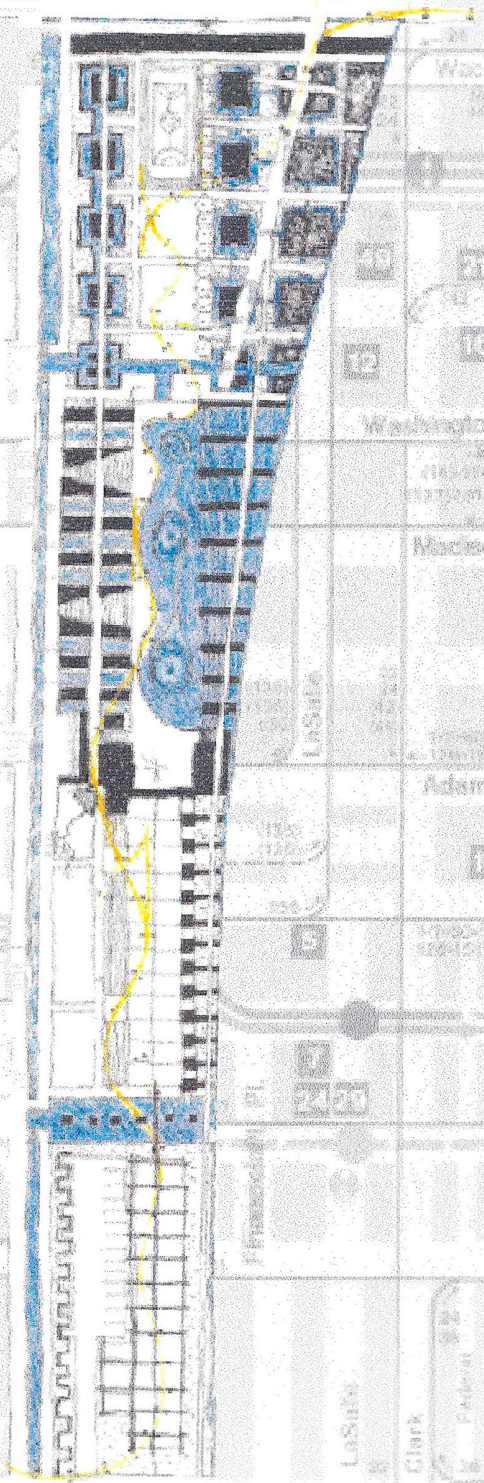

SITE PLAN N

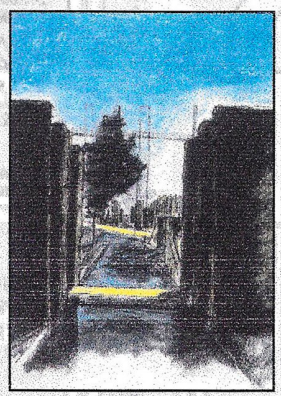

canal bridges

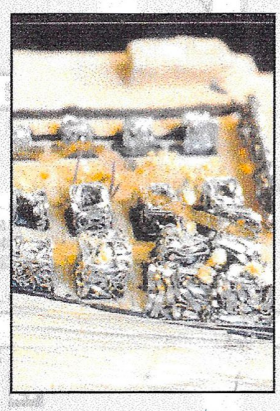

technology sculpted

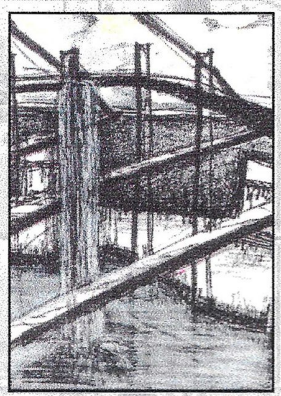

water source

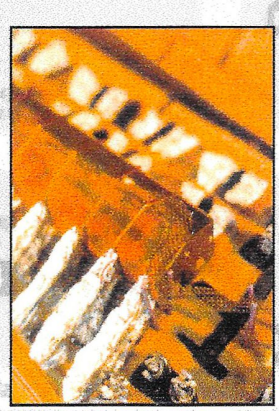

ancient interactive

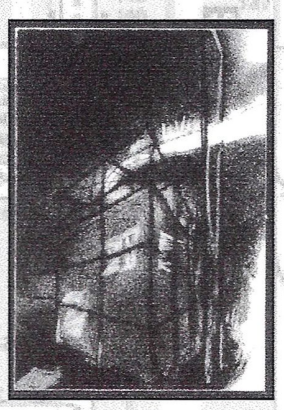

night lights

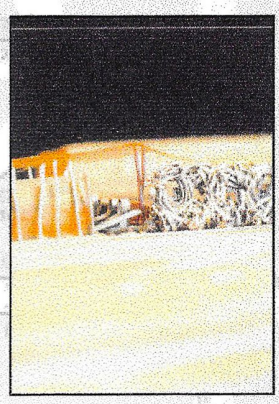

theatrical circuitry

GARBAGE PARK LANDSCAPE DESIGN / CHICAGO, IL

Chris Bick
917-488-8071
chrisjbick@gmail.com

Cabrini Green, Chicago
Chicago Tribune Design Competition
Honorable Mention.

Through extensive studies of zoning and layering, a desolate public housing project is reclaimed under property ownership of proposed inner-city farm land. Transformation entails new, straight forward traffic circulation into and out of site; specific land division, based on projected population, to be owned as productive farm land; a series of canals, irrigating proposed farm land, found in linear system of parks and recreation zones; new housing and alleyways, intersecting at market places where goods can be bought and sold; social institutions, such as museums, schools and hospitals located in existing occupied highrises; and a spiritual center located at the site of two vacated highrises. From wasteland to pasture.

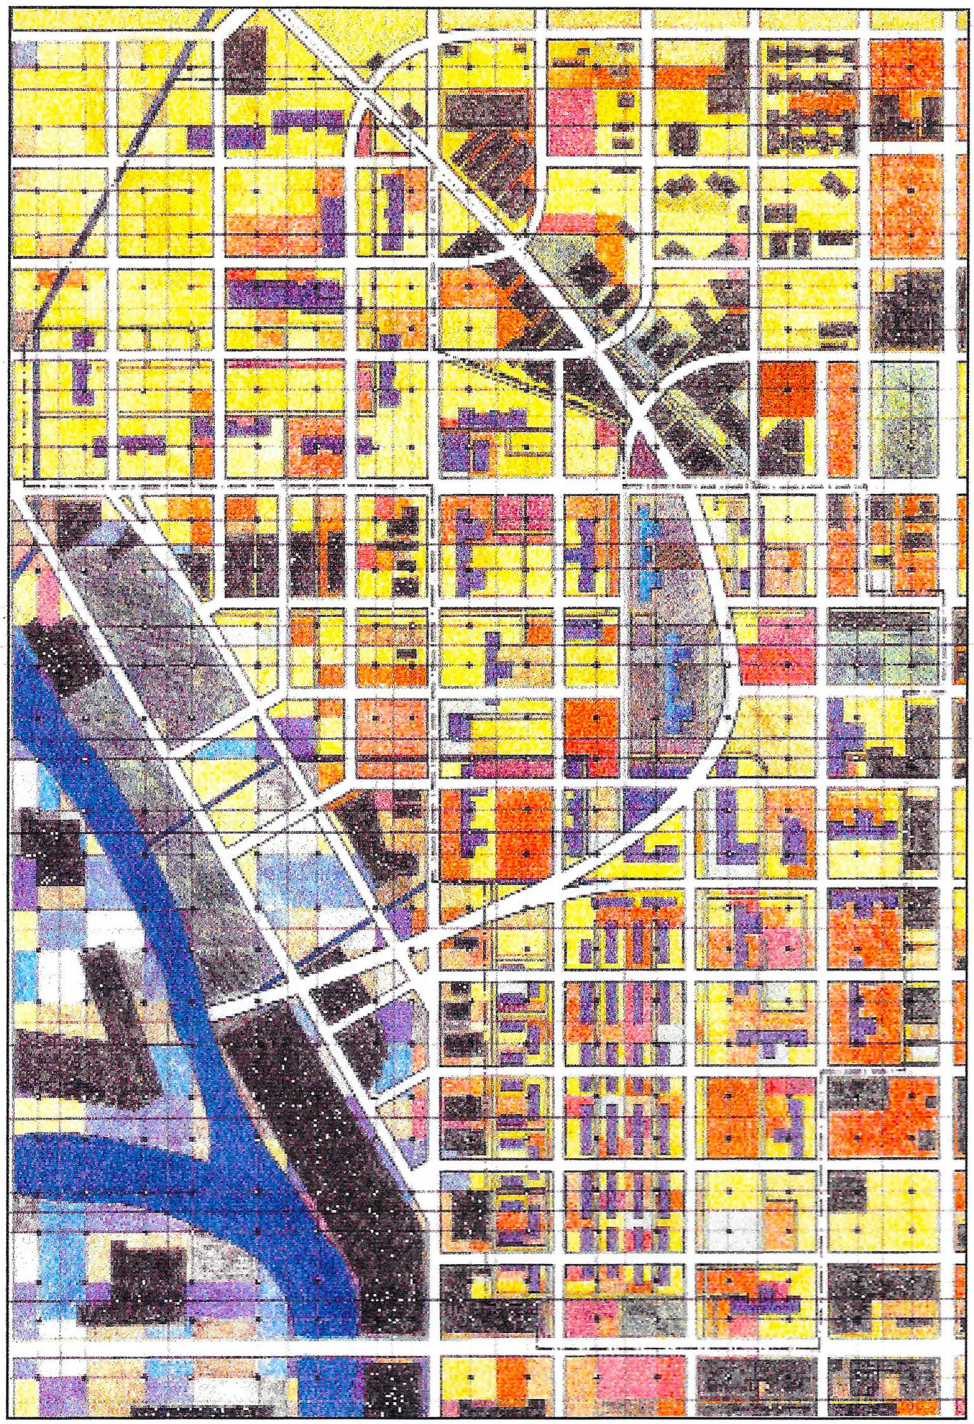

SITE PLAN N

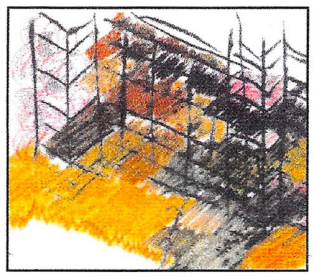

1. institution

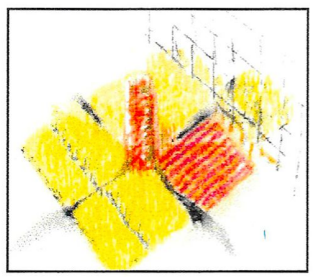

2. farm

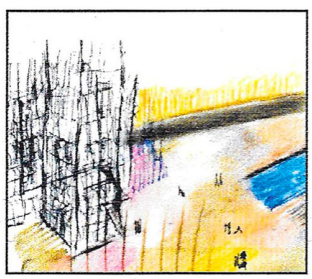

3. spiritual

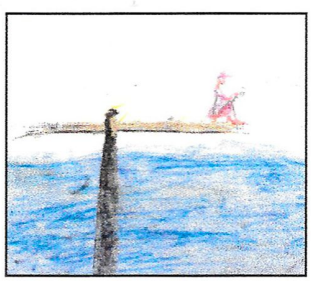

4. water

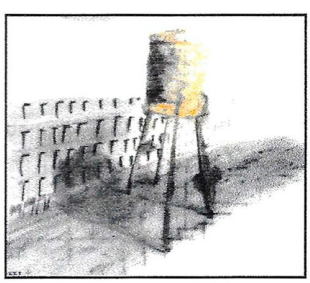

5. street

CABRINI GREEN DESIGN COMPETITION / CHICAGO, IL

Chris Bick
917-488-8071
chrisjbick@gmail.com